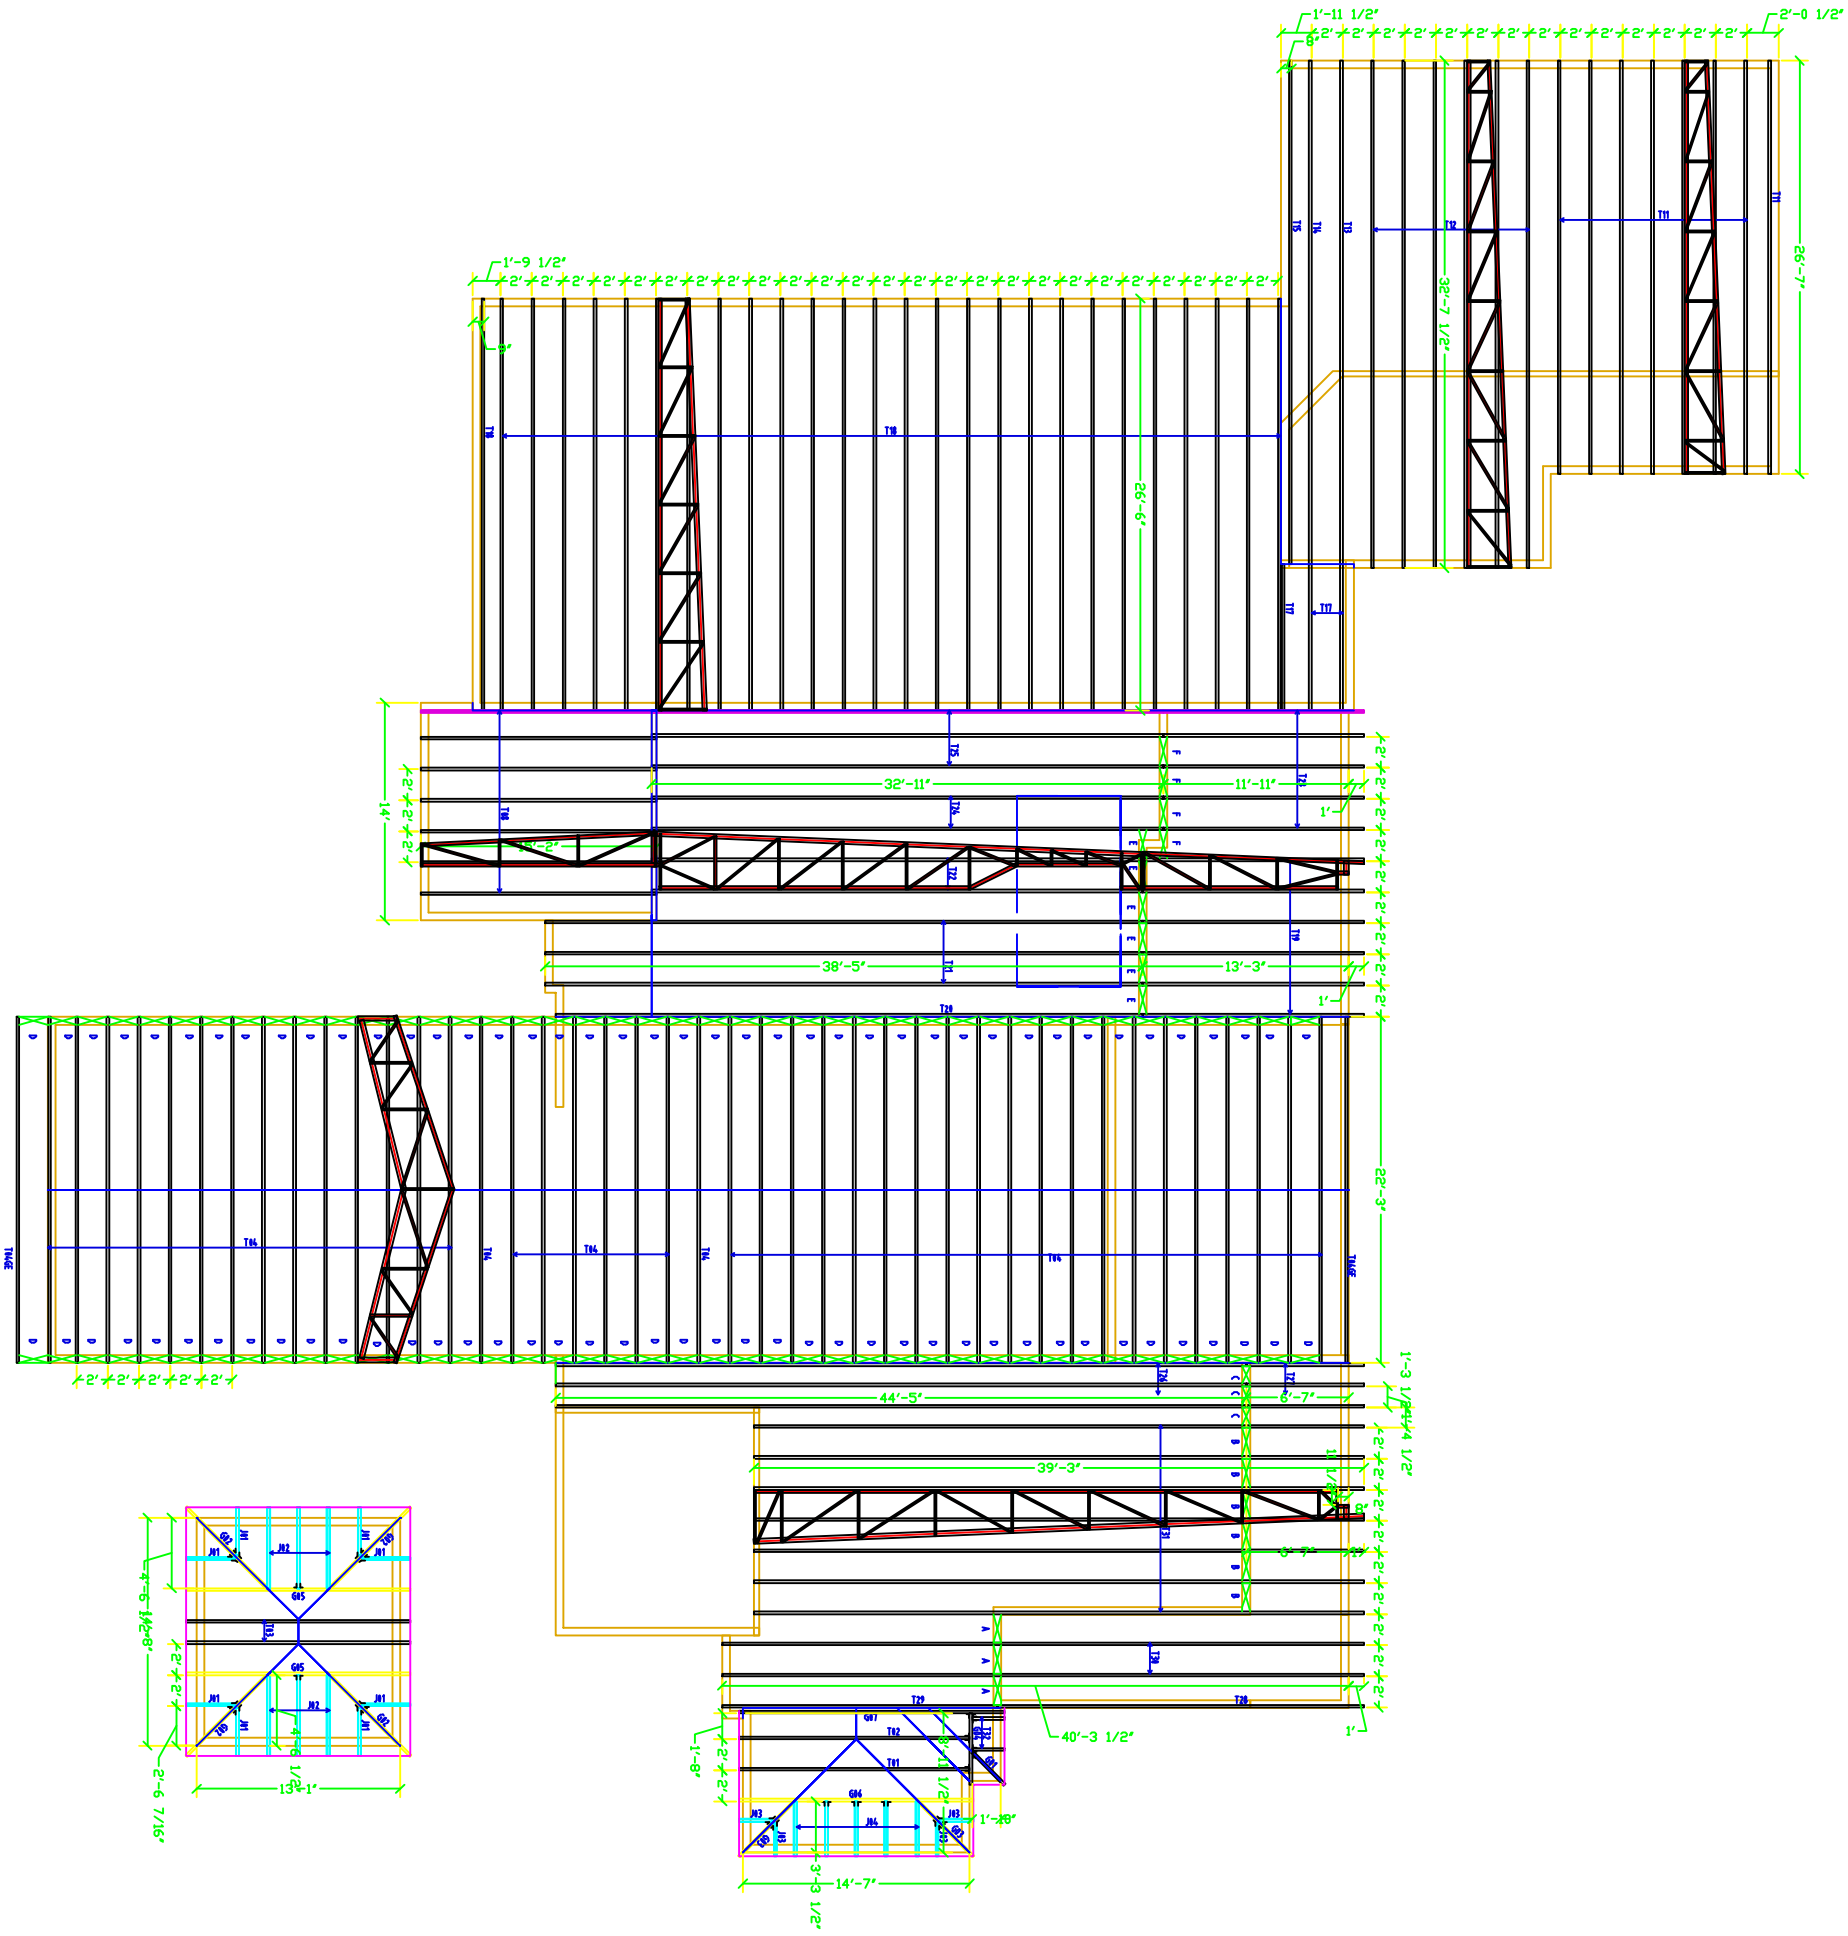

Sheet Number: 1 OF 1

Project: Larry & Nancy Pritchard, Resadance
Cottonwood, Arizona

Sheet Title: Light Gauge Steel Trusses
Roof Layout

Total Building Systems
Steel Truss Division
440 South 7th St. Cottonwood, Arizona 86326
Ph: 928-649-0131 Fax: 928-634-6751